Note;
In the event that Council adopts the new State Planning Policy Methodology in the new town plan, the 50m buffer shown on the Construction Levels Plan, will become 100m

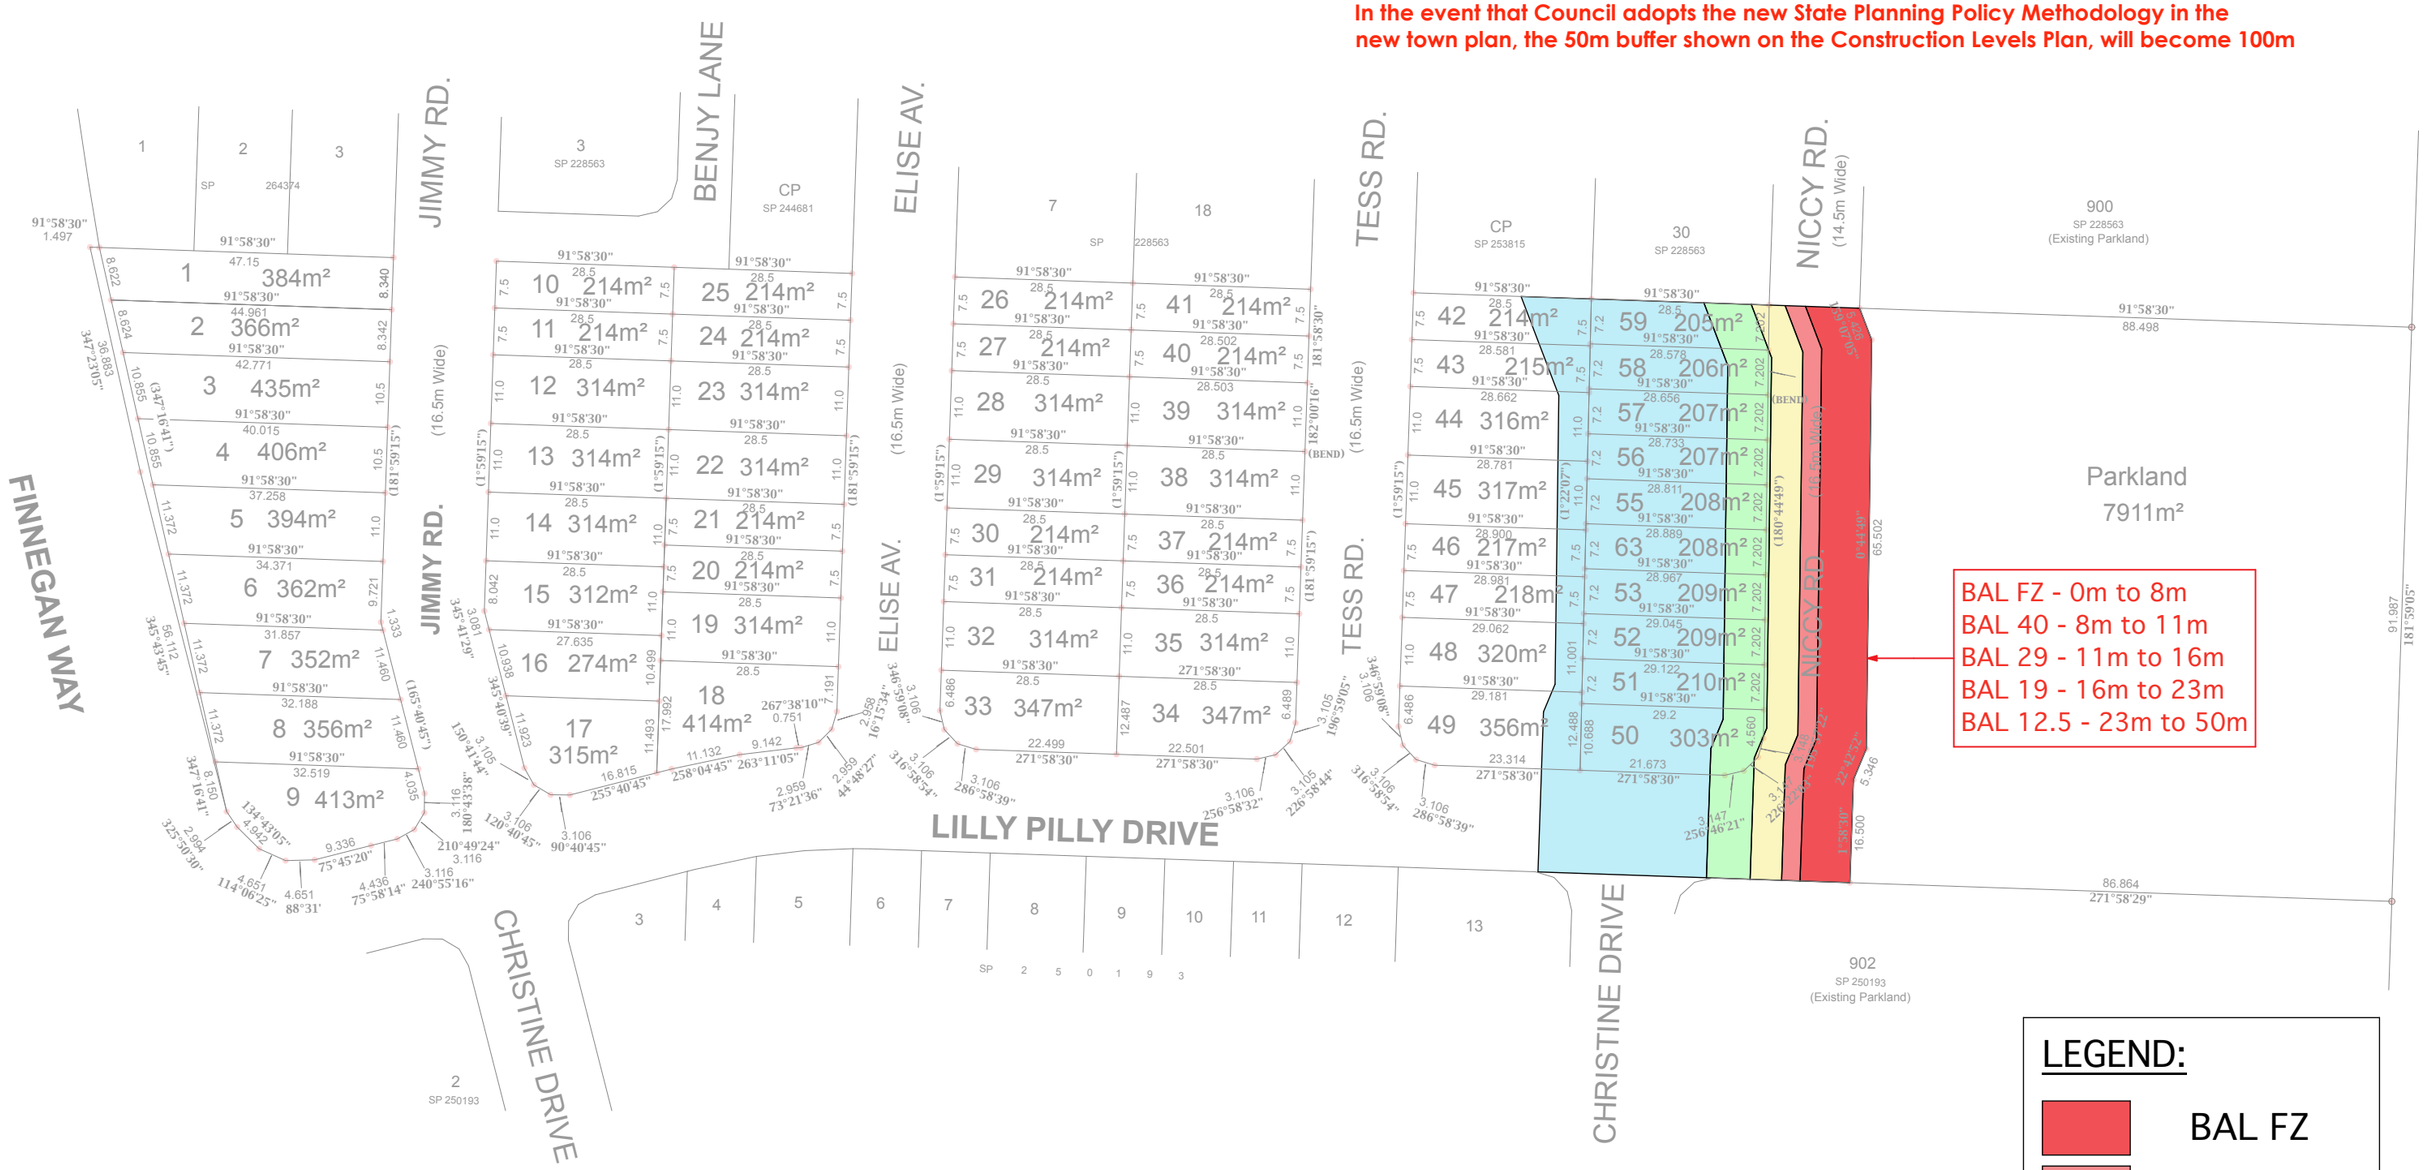

LEGEND:

- BAL FZ
- BAL 40
- BAL 29
- BAL 19
- BAL 12.5

NOTES

1. These designs and plans are subject to the Copyright Act of 1968 and the Copyright Amendment (Moral Rights) Bill 1999 and are not to be used or reproduced, wholly or in part without the written consent of the Architect.
   The copyright for these drawings & any construction produced from these drawings is vested with Eldon Bottcher.
2. Do not scale from drawings
3. Verify all dimensions on site
4. Check any discrepencies with Architect.

REVISIONS

PROJECT TITLE
43 FINNEGAN WAY, COOMERA

DRAWING TITLE
CONSTRUCTION LEVELS PLAN

Eldon Bottcher Architect Pty. Ltd

Postal
P.O. Box 3606
Robina Town Centre
QLD 4230
W: www.eb-a.com.au
E: architects@eb-a.com.au

Office
145 Varsity Parade,
Varsity Lakes QLD 4227
ABN 61010354604
P: (07) 55 920 082
F: (07) 55 380 374

SCALE	DATE
1:1000 @ A3	26.11.15
DRAWN	CHECKED
RK	
PROJECT NUMBER	DRAWING NUMBER
FM-2499	**FM-01** -